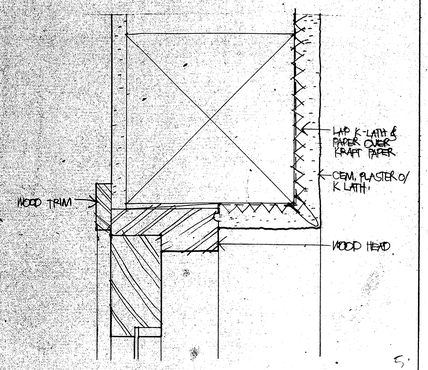

HEAD. ½ FULL SIZE (15)

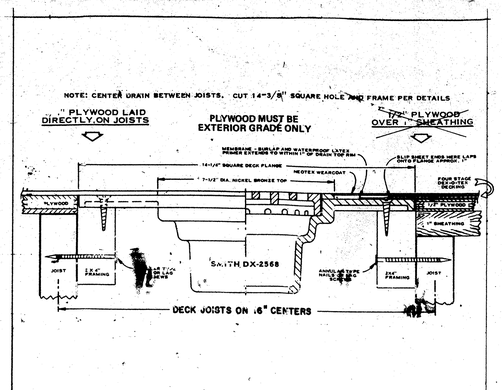

DECK DRAIN NO SCALE (16)

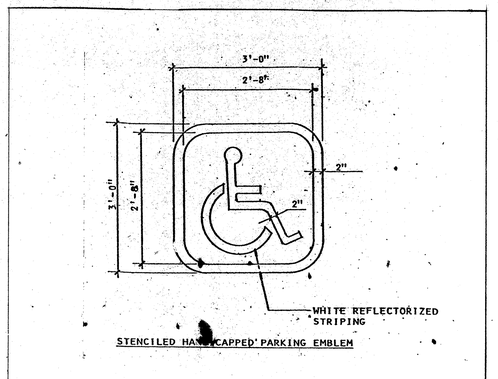

HANDICAP SYMBOL NO SCALE (17)

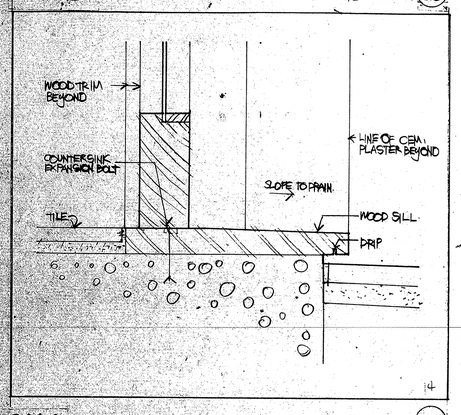

SILL ½ FULL SIZE (14)

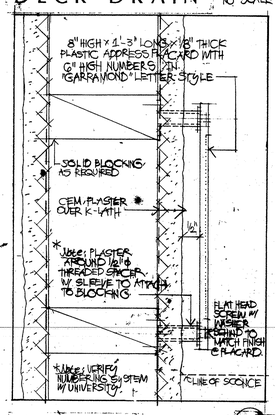

PLACARD ½ FULL SIZE (13)

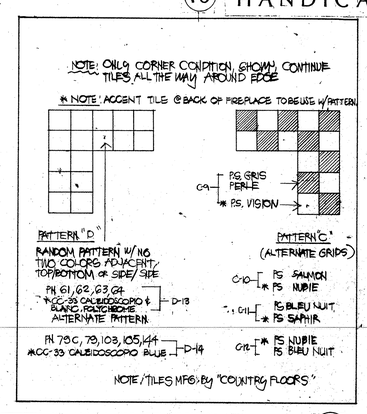

TILE PATTERN 1"=1'-0" (12)

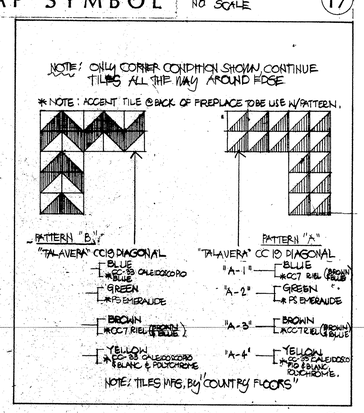

TILE PATTERN 1"=1'-0" (11)

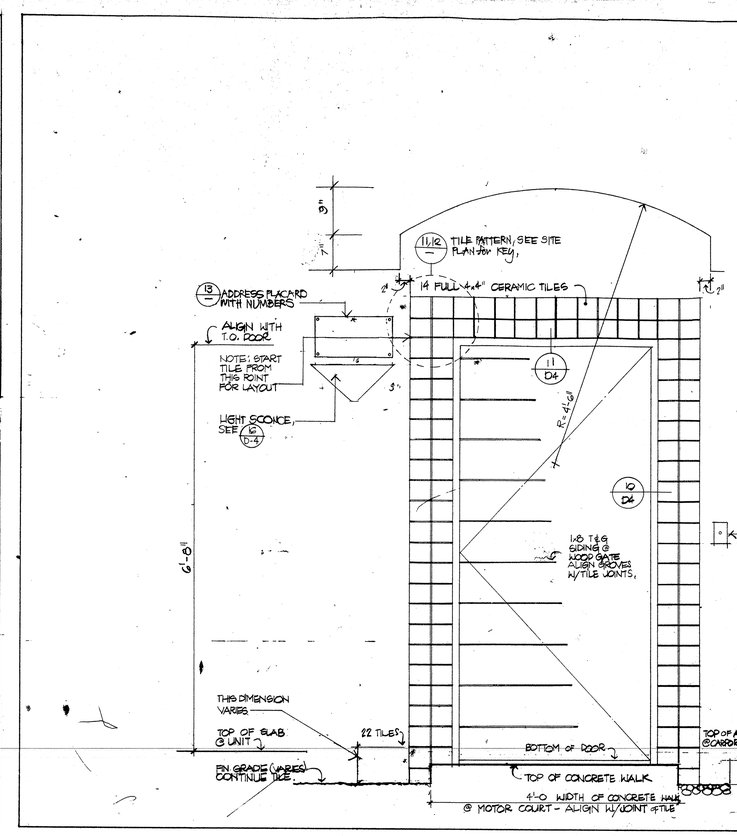

ELEVATION AT GATE 1"=1'-0" (10)

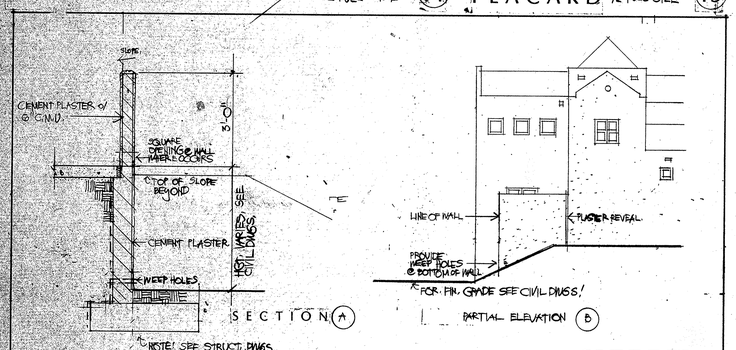

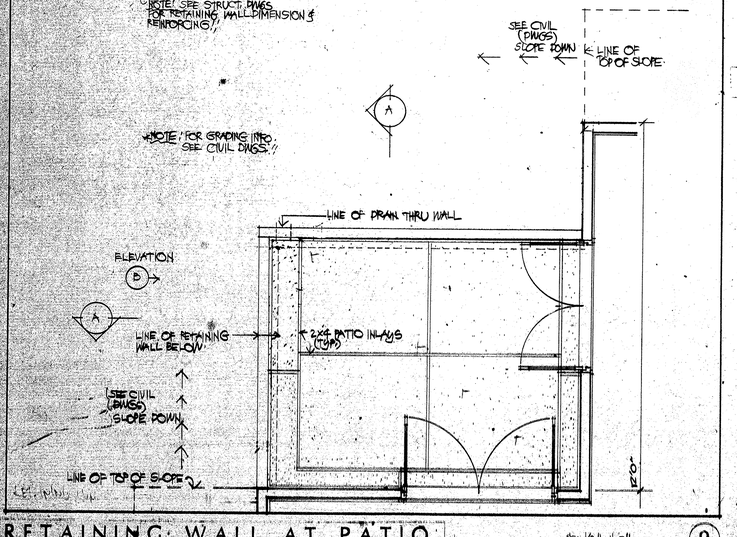

RETAINING WALL AT PATIO SC: ½"=1'-0" (9)

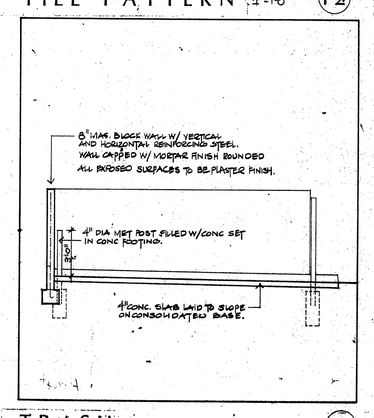

TRASH (SECTION) ¼"=1'-0" (8)

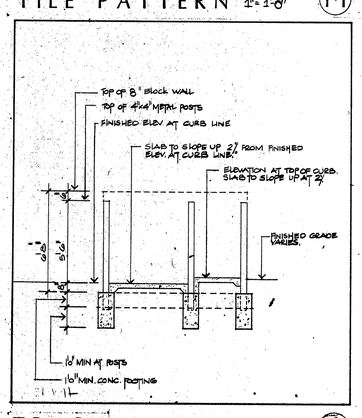

TRASH (SECTION) ¼"=1'-0" (7)

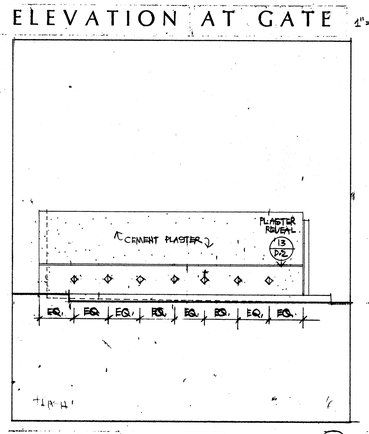

TRASH (SIDE ELEVATION) ¼"=1'-0" (6)

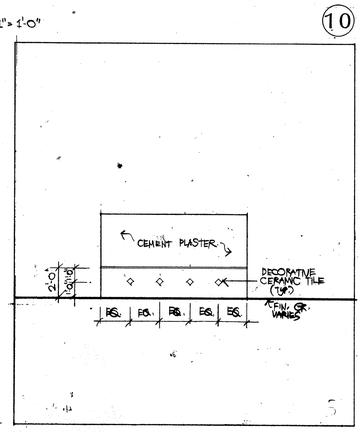

TRASH (REAR ELEVATION) ¼"=1'-0" (5)

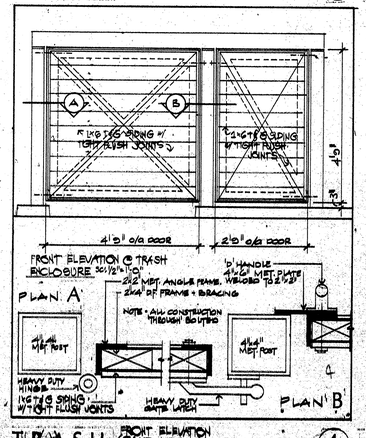

TRASH (GATE DETAIL) FRONT ELEVATION (4)

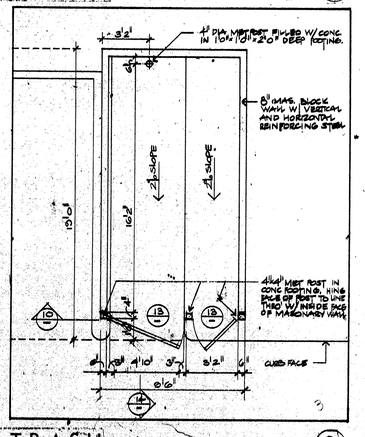

TRASH (PLAN) ¼"=1'-0" (3)

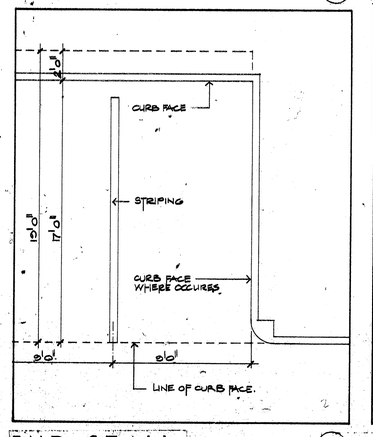

END STALL ¼"=1'-0" (2)

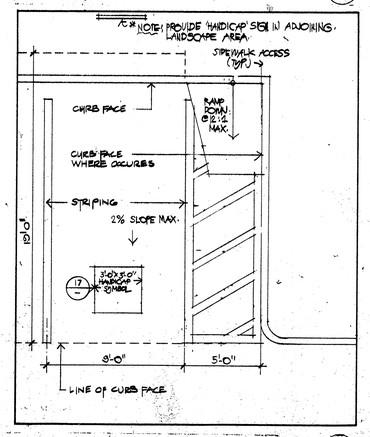

HANDICAP STALL ¼"=1'-0" (1)

2-7 AUG. 85 ed. BUZZER.

no.	date	by
revision		

B Group
Architects and Planners L. Paul Zajfen
2865 E. Coast Highway
Suite 303
Corona del Mar, California
92625
(714) 675-2390

consultants

project title

U • C • S • B

sheet title

M.I.S.C. DETAILS

scale	date
AS NOTED	4/28/85
drawn M.E. Ed.	checked
project no. 106	sheet no D 3

This drawing, as an instrument of service, is the property of the architects and may not be reproduced without their permission and unless the reproduction carries their name. All designs and other information shown on this drawing are for use on the specified project only and shall not be used otherwise without written permission of the architects.

Written dimensions shall have precedence over scaled dimensions. Contractors shall verify and be responsible for all dimensions and conditions on the job and the architects shall be informed of any variations from the dimentions and conditions shown on this drawing. Shop drawings shall be submitted to the architects for approval before proceeding with fabrication.

901-101