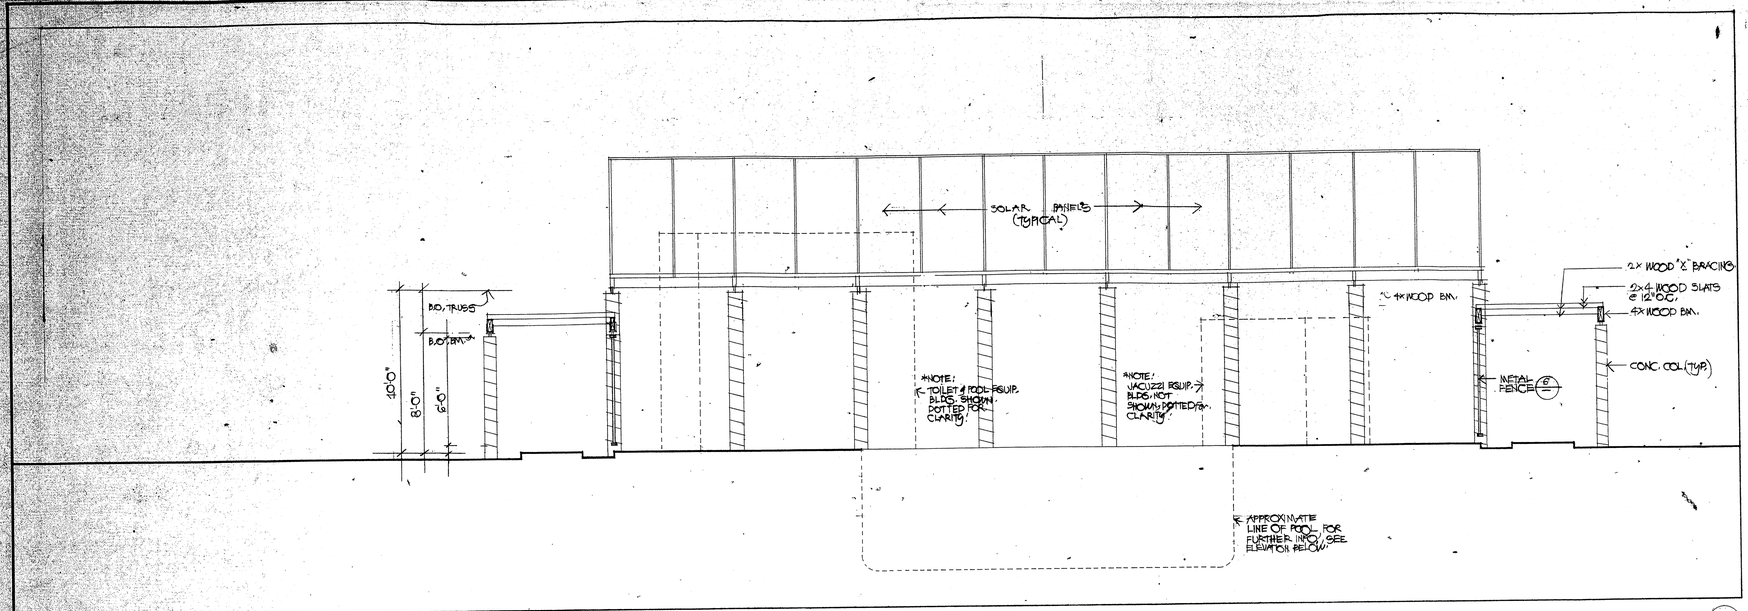

4 POOL AREA SECTION 1/4"=1'-0"

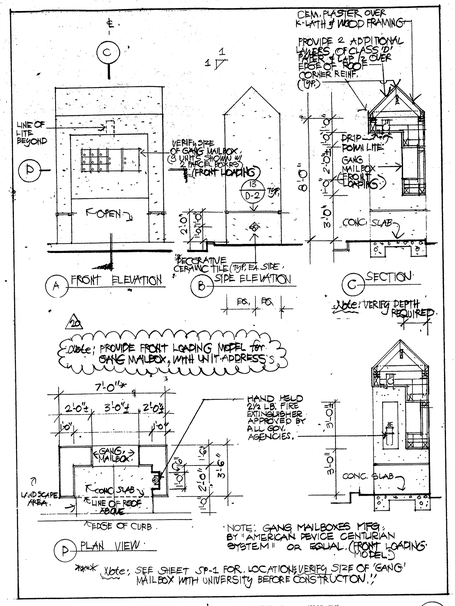

3 MAILBOX ENCLOSURE 1/4"=1'-0"

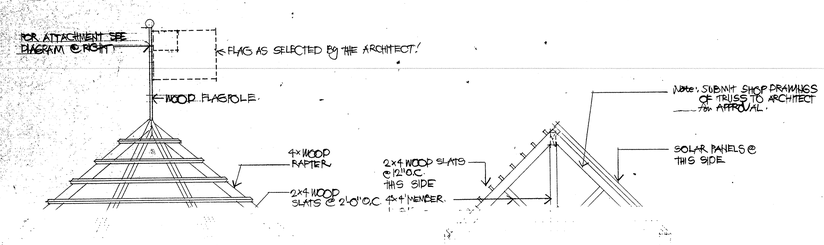

2 SECTION

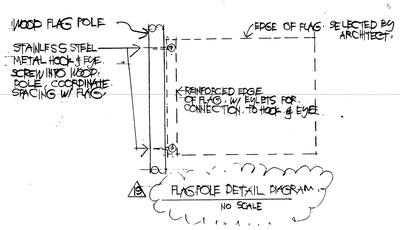

1 FLAGPOLE DETAIL

no.	date	by
2	08 AUG 85	MAILBOX

revision

IBI Group
Architects and Planners
L. Paul Zajfen